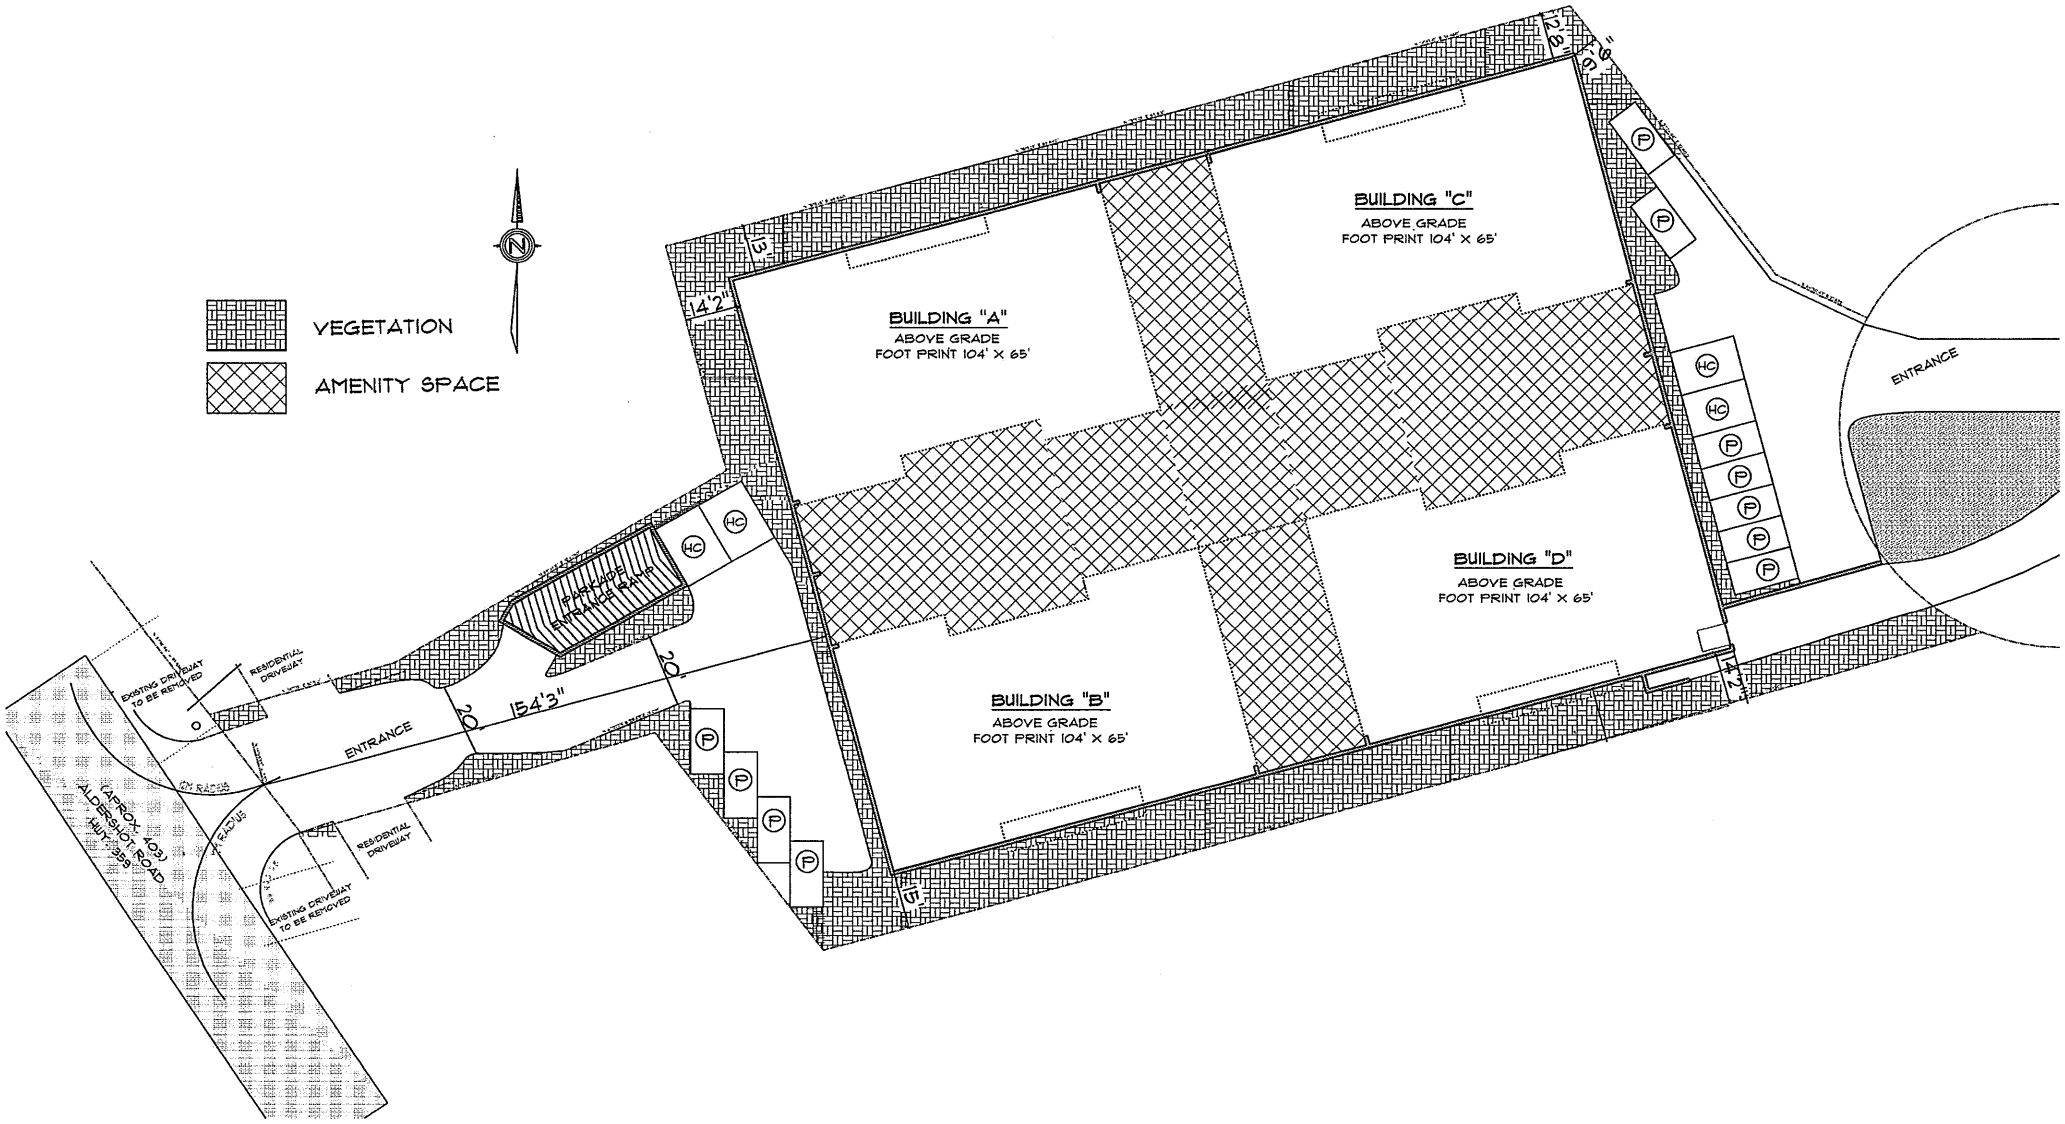
VEGETATION
AMENITY SPACE
N
BUILDING "A"
ABOVE GRADE
FOOT PRINT 104' X 65'
BUILDING "B"
ABOVE GRADE
FOOT PRINT 104' X 65'
BUILDING "C"
ABOVE GRADE
FOOT PRINT 104' X 65'
BUILDING "D"
ABOVE GRADE
FOOT PRINT 104' X 65'
14'2"
13'
12'8"
9'6"
13'
154'3"
20'
20'
ENTRANCE
ENTRANCE
PARKADE
ENTRANCE RAMP
HC
HC
P
EXISTING DRIVEWAY
TO BE REMOVED
RESIDENTIAL
DRIVEWAY
RESIDENTIAL
DRIVEWAY
EXISTING DRIVEWAY
TO BE REMOVED
(APPROX. 40.2)
ALDERSHOT ROAD
HWY 99
RADIUS
RADIUS